


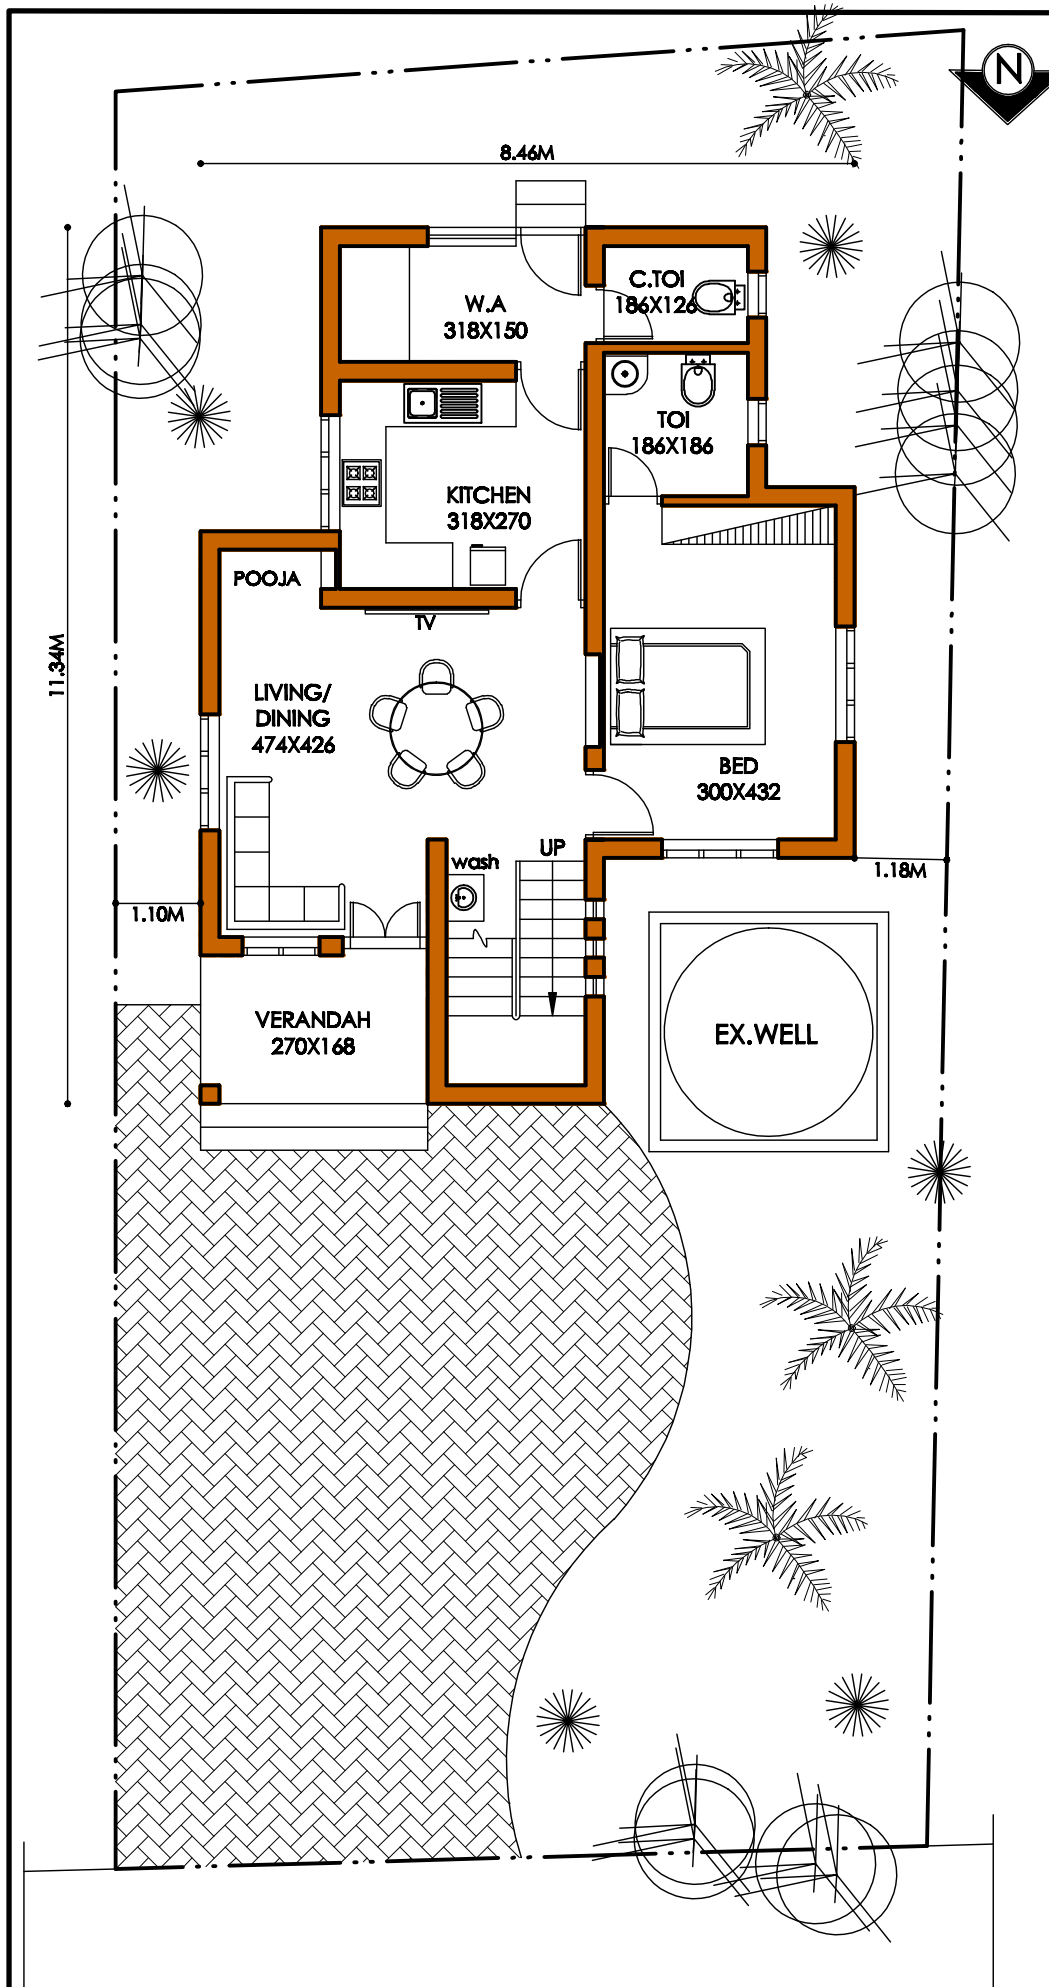

NOTE

PLINTH AREA :-
GROUND FLOOR - 814 Sft
FIRST FLOOR - 534 Sft
TOTAL - 1348 Sft

NOTE

ALL DIMENSIONS ARE IN CM

JOB

VASTHU PLAN
GROUND FLOOR PLAN

PROJ

PROPOSED RESIDENCE
FOR
MR.PREMKUMAR
AT AKKIKAVU

AKM

BUILDERS&INTERIORS

KARTHIK COMPLEX
PATTAMBI ROAD
PERUMBILAVU -680519

PH:9946161316

E-mail:-arun.arunkm@gmail.com

DESIGNER	PROJECT NO		
ARUN.K.M	P		
E-2020/08/4866/100V	SCALE		
34/2013/SB	1:		
DRAWN	CHECKED	DWG NO	DATE
ARUN	SK	SEP'20	